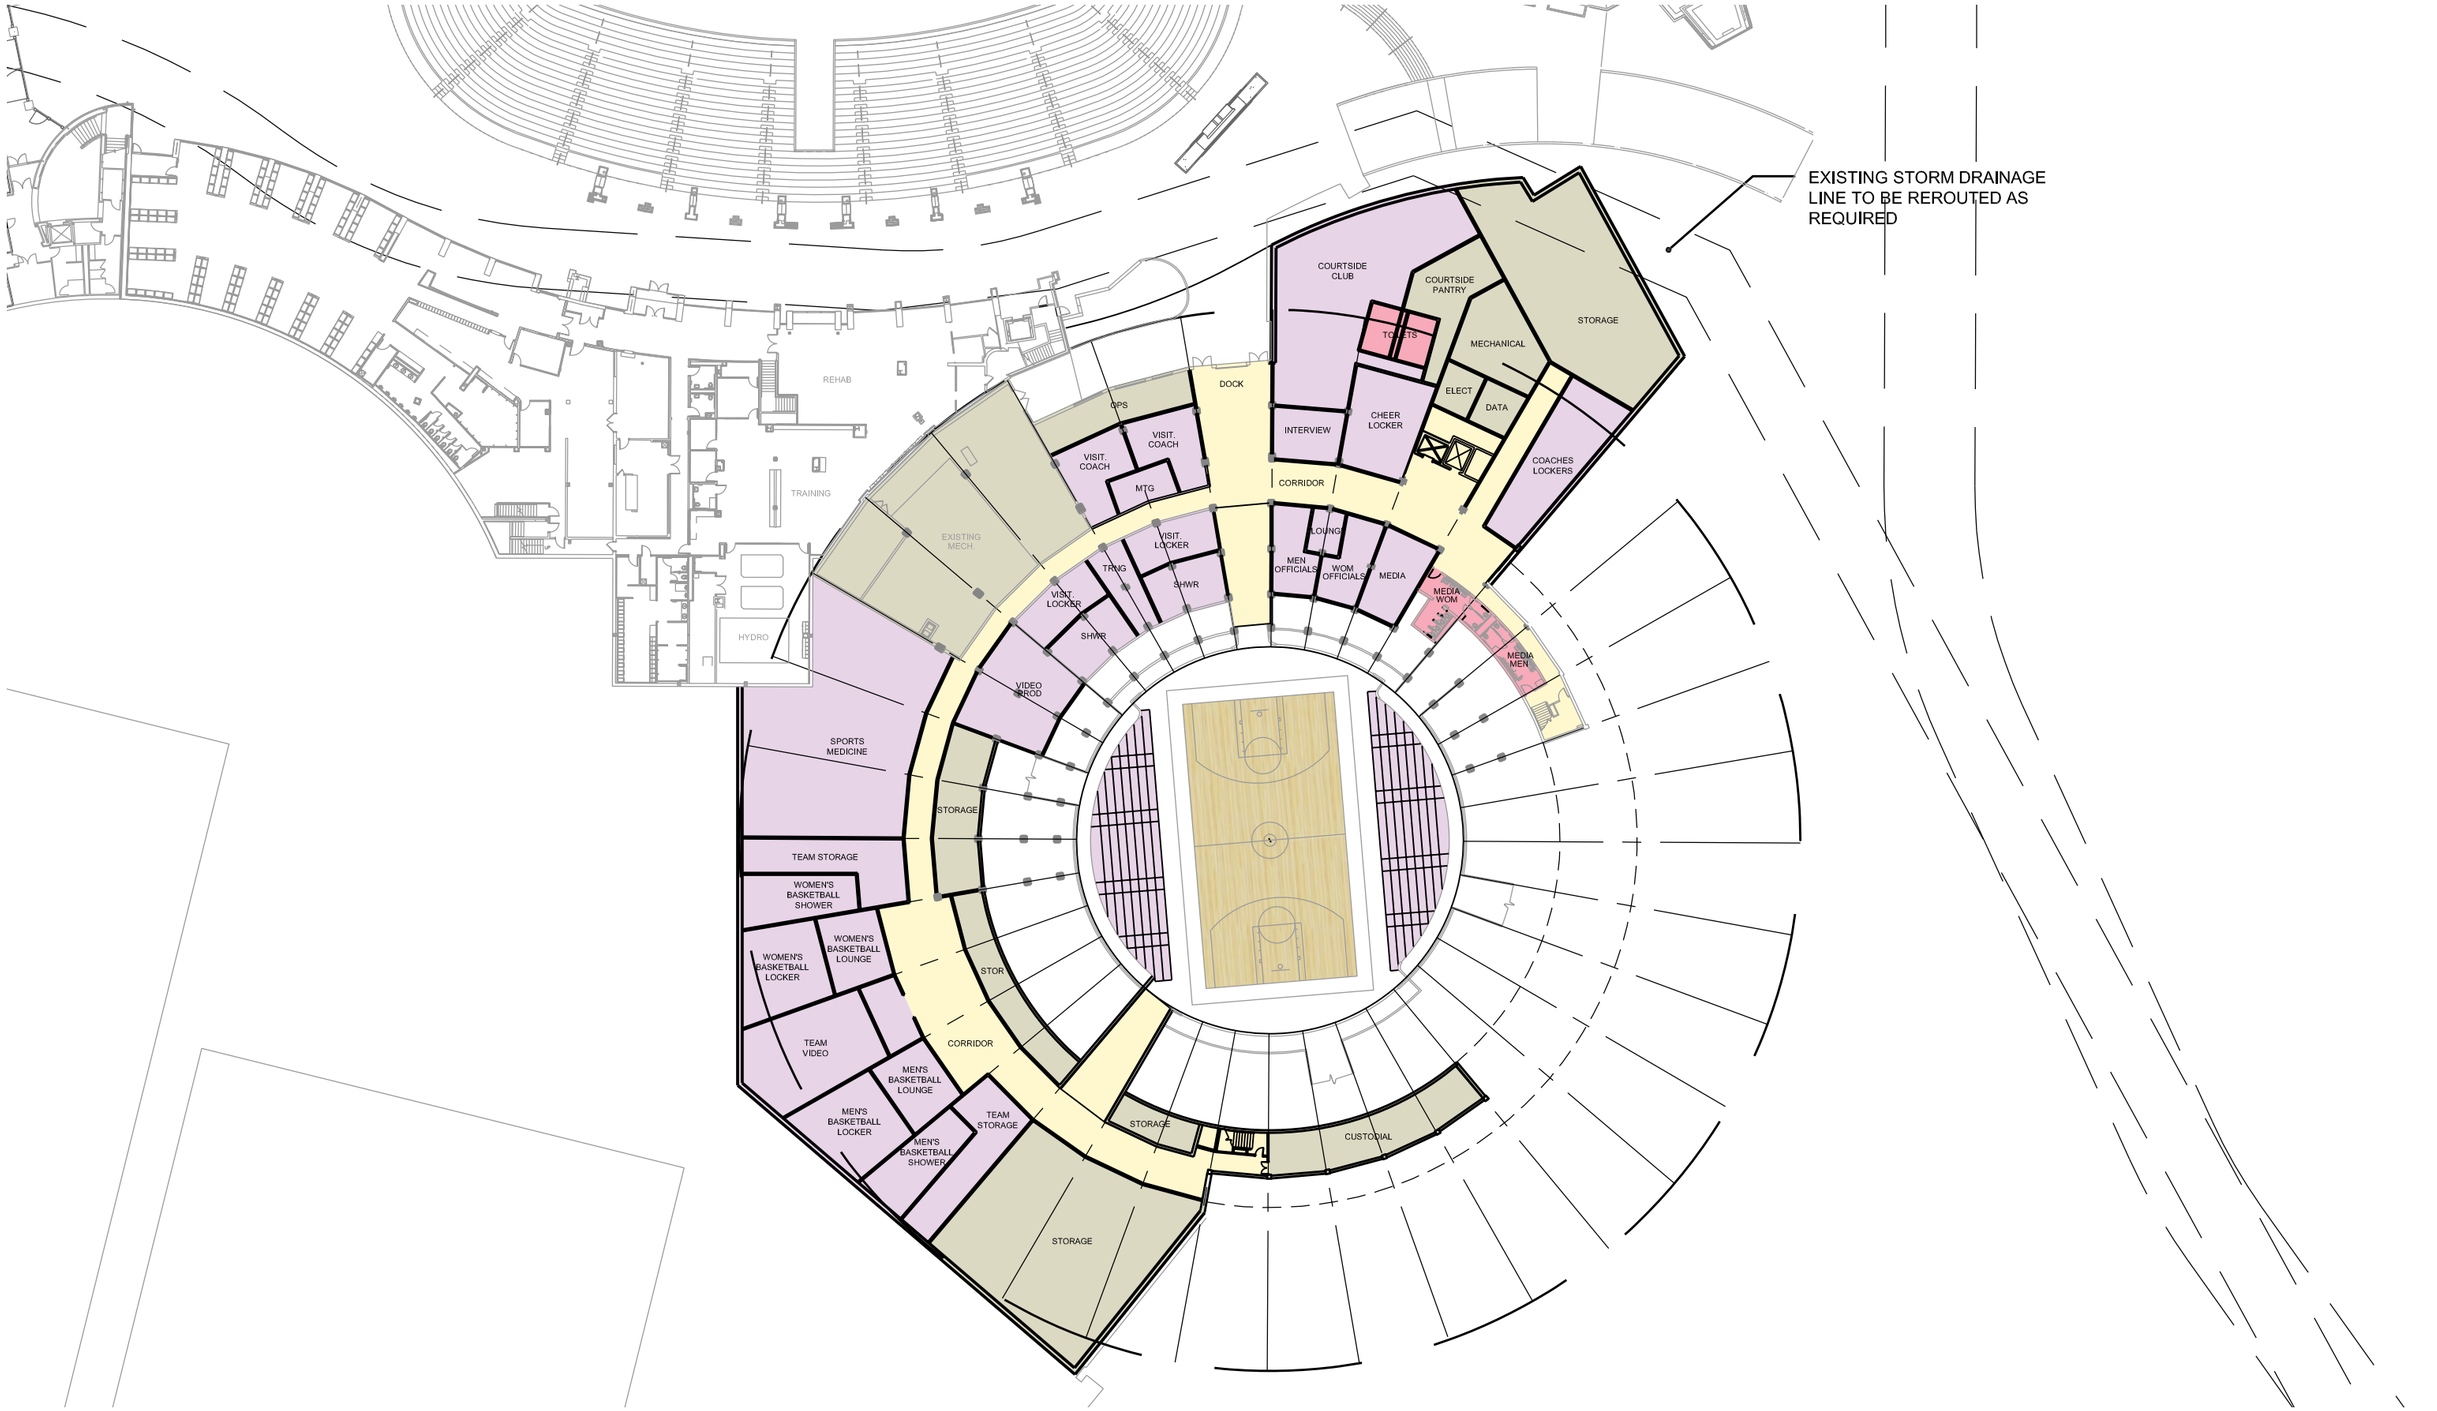
EXISTING STORM DRAINAGE LINE TO BE REROUTED AS REQUIRED
COURTSIDE CLUB
COURTSIDE PANTRY
STORAGE
TOILETS
MECHANICAL
ELECT
DATA
DOCK
CHEER LOCKER
INTERVIEW
COACHES LOCKERS
CORRIDOR
LOUNGE
MEN OFFICIALS
WOM OFFICIALS
MEDIA
MEDIA WOM
MEDIA MEN
VISIT. LOCKER
TRNG
SHWR
VISIT. LOCKER
SHWR
VIDEO
GPS
VISIT. COACH
VISIT. COACH
MTG
EXISTING MECH.
REHAB
TRAINING
HYDRO
SPORTS MEDICINE
STORAGE
TEAM STORAGE
WOMEN'S BASKETBALL SHOWER
WOMEN'S BASKETBALL LOUNGE
WOMEN'S BASKETBALL LOCKER
TEAM VIDEO
CORRIDOR
MEN'S BASKETBALL LOUNGE
MEN'S BASKETBALL LOCKER
MEN'S BASKETBALL SHOWER
TEAM STORAGE
STORAGE
STOR
STORAGE
CUSTODIAL

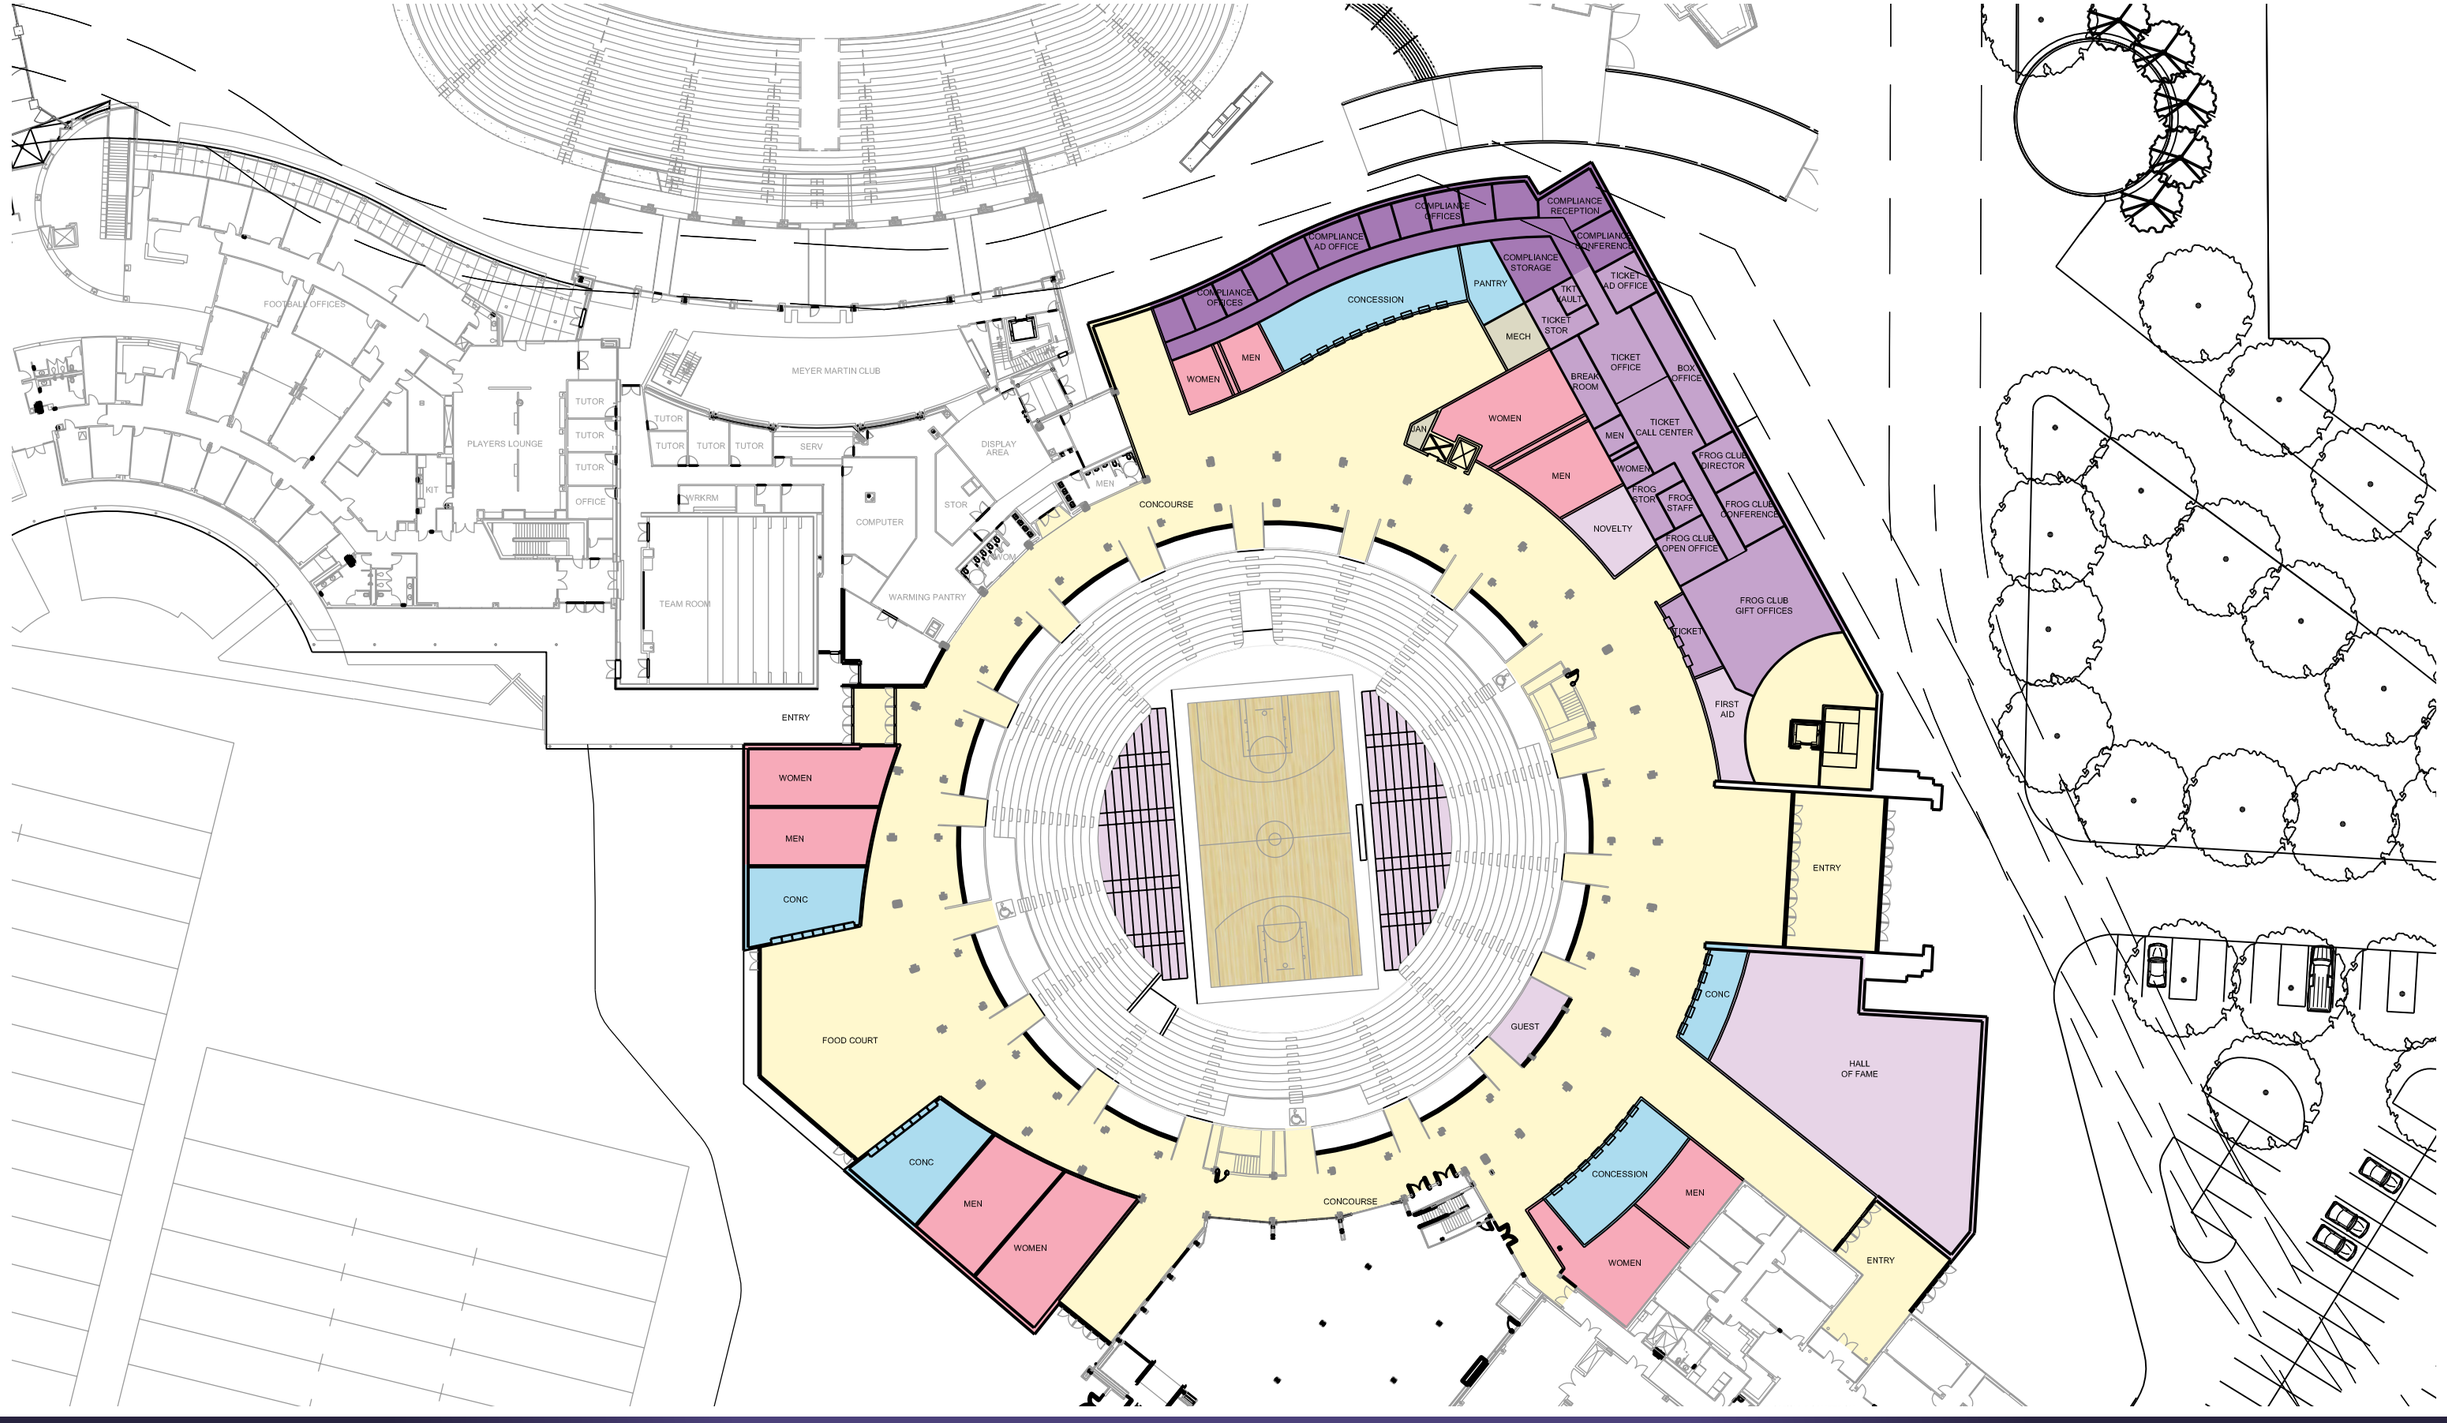

MAIN CONCOURSE

TCU | DANIEL-MEYER COLISEUM REDEVELOPMENT

SCALE: 1″ = 50′-0″

0′ 10′ 25′ 50′

HKS sports & entertainment

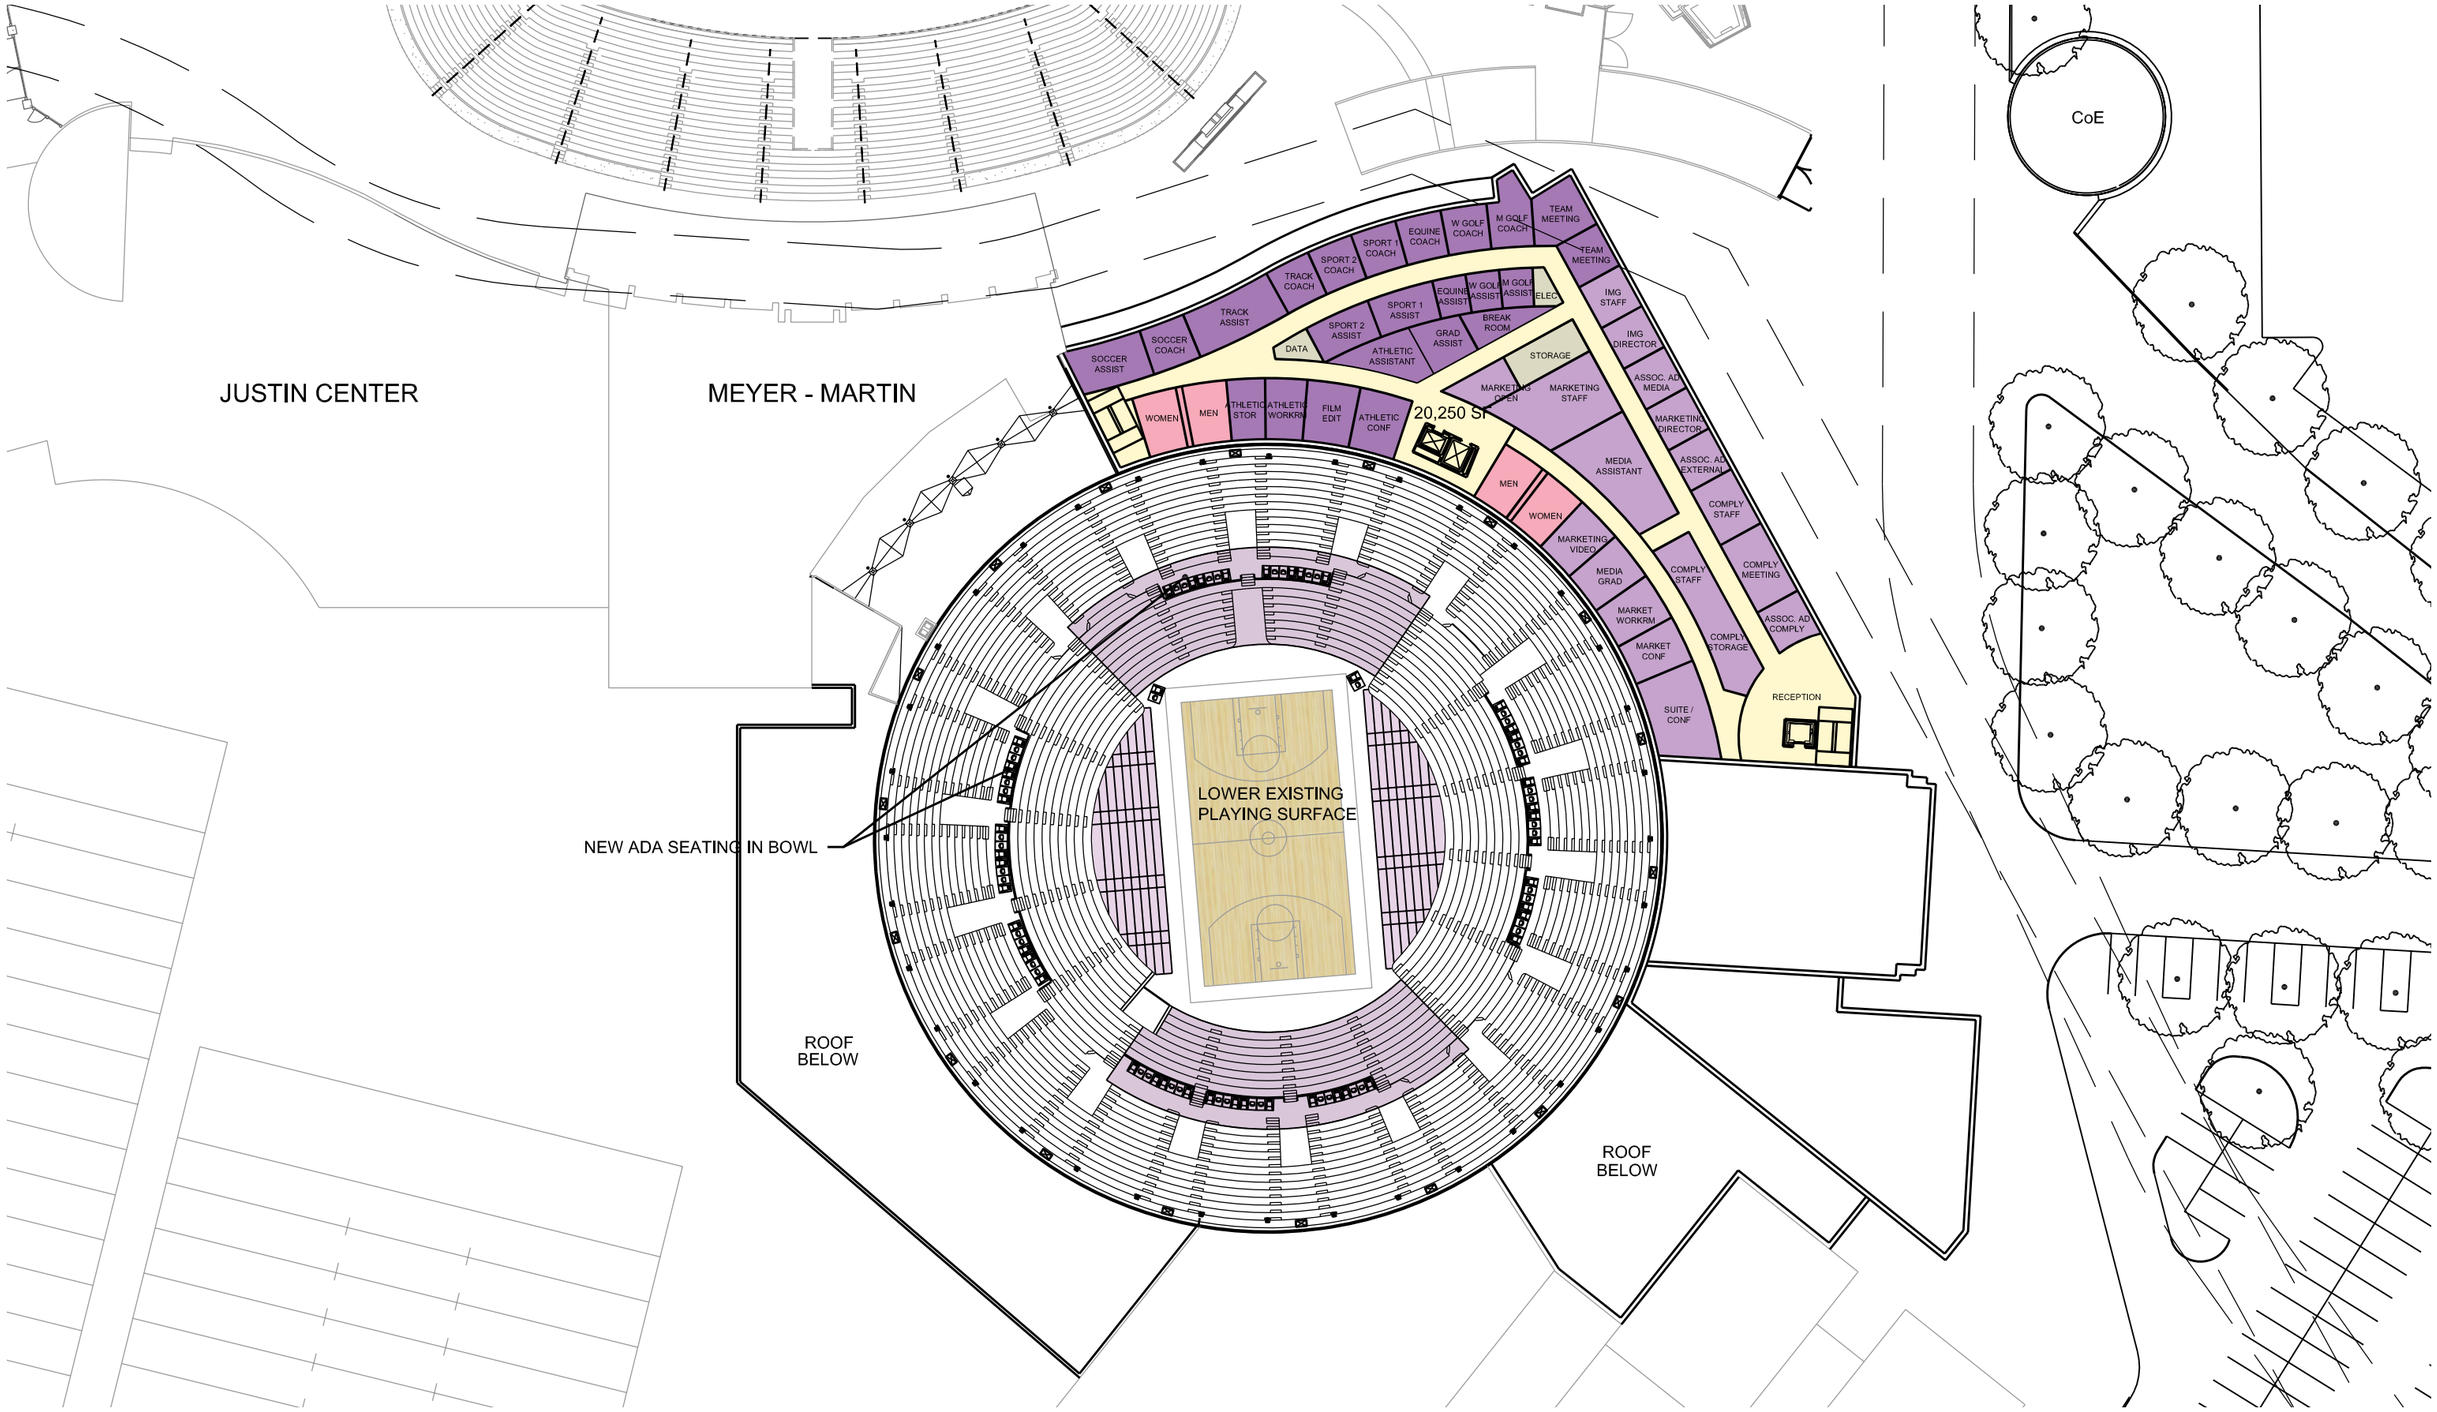

TCU | DANIEL-MEYER COLISEUM REDEVELOPMENT

OFFICE LEVEL

SCALE: 1″ = 50′-0″

0′ 10′ 25′ 50′

HKS sports & entertainment

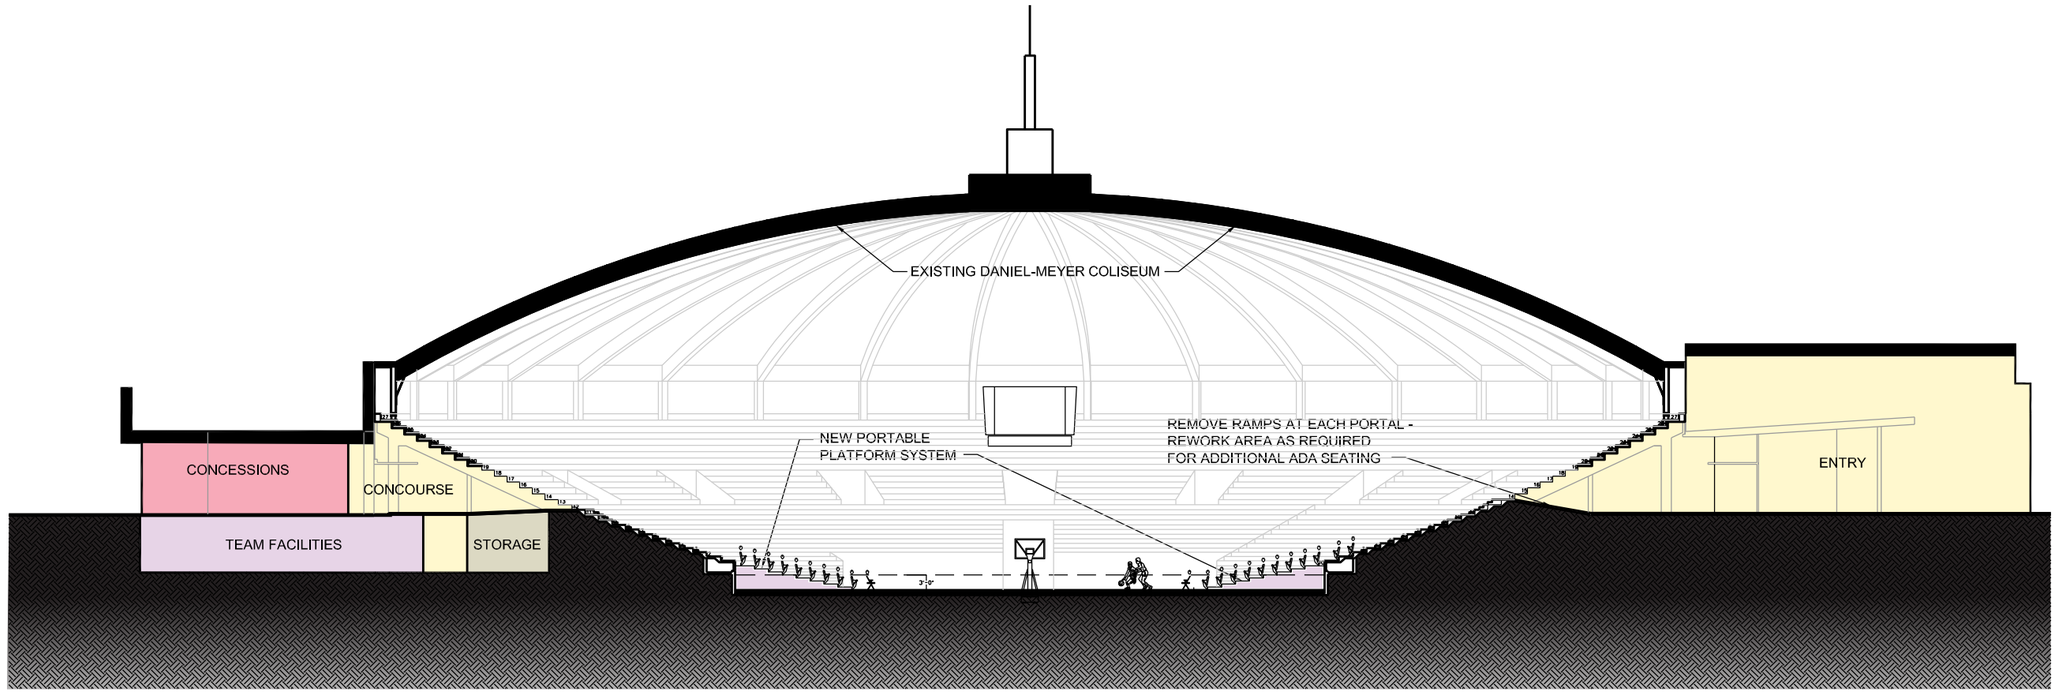

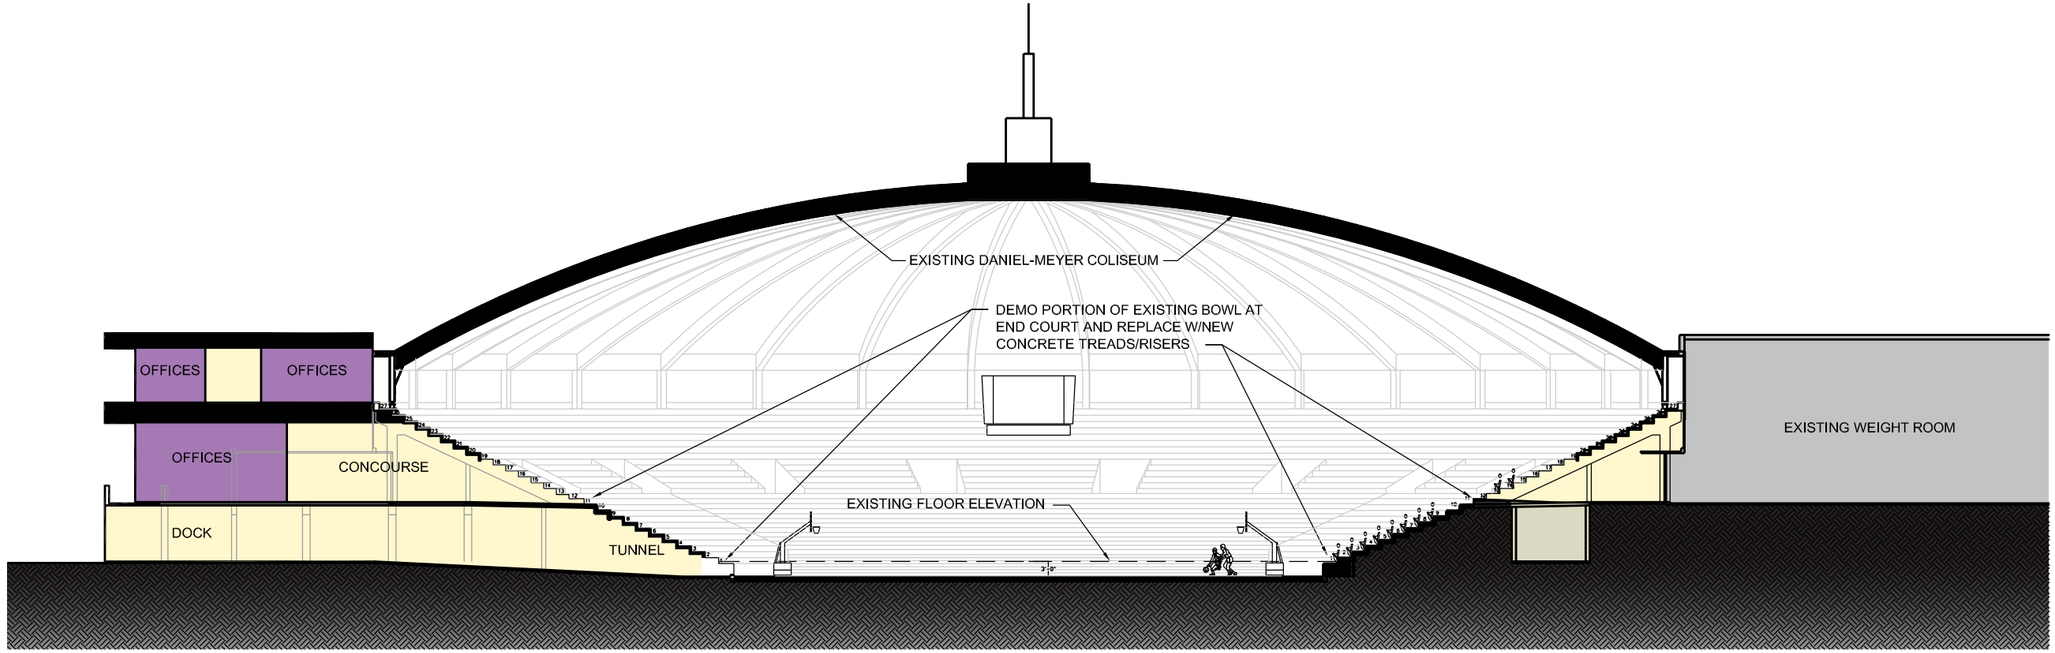

TCU

DANIEL-MEYER
COLISEUM
REDEVELOPMENT

OVERALL BUILDING SECTIONS

HKS sports & entertainment

TCU | DANIEL-MEYER COLISEUM REDEVELOPMENT

EXTERIOR RENDERING - OPTION 5

HKS sports & entertainment